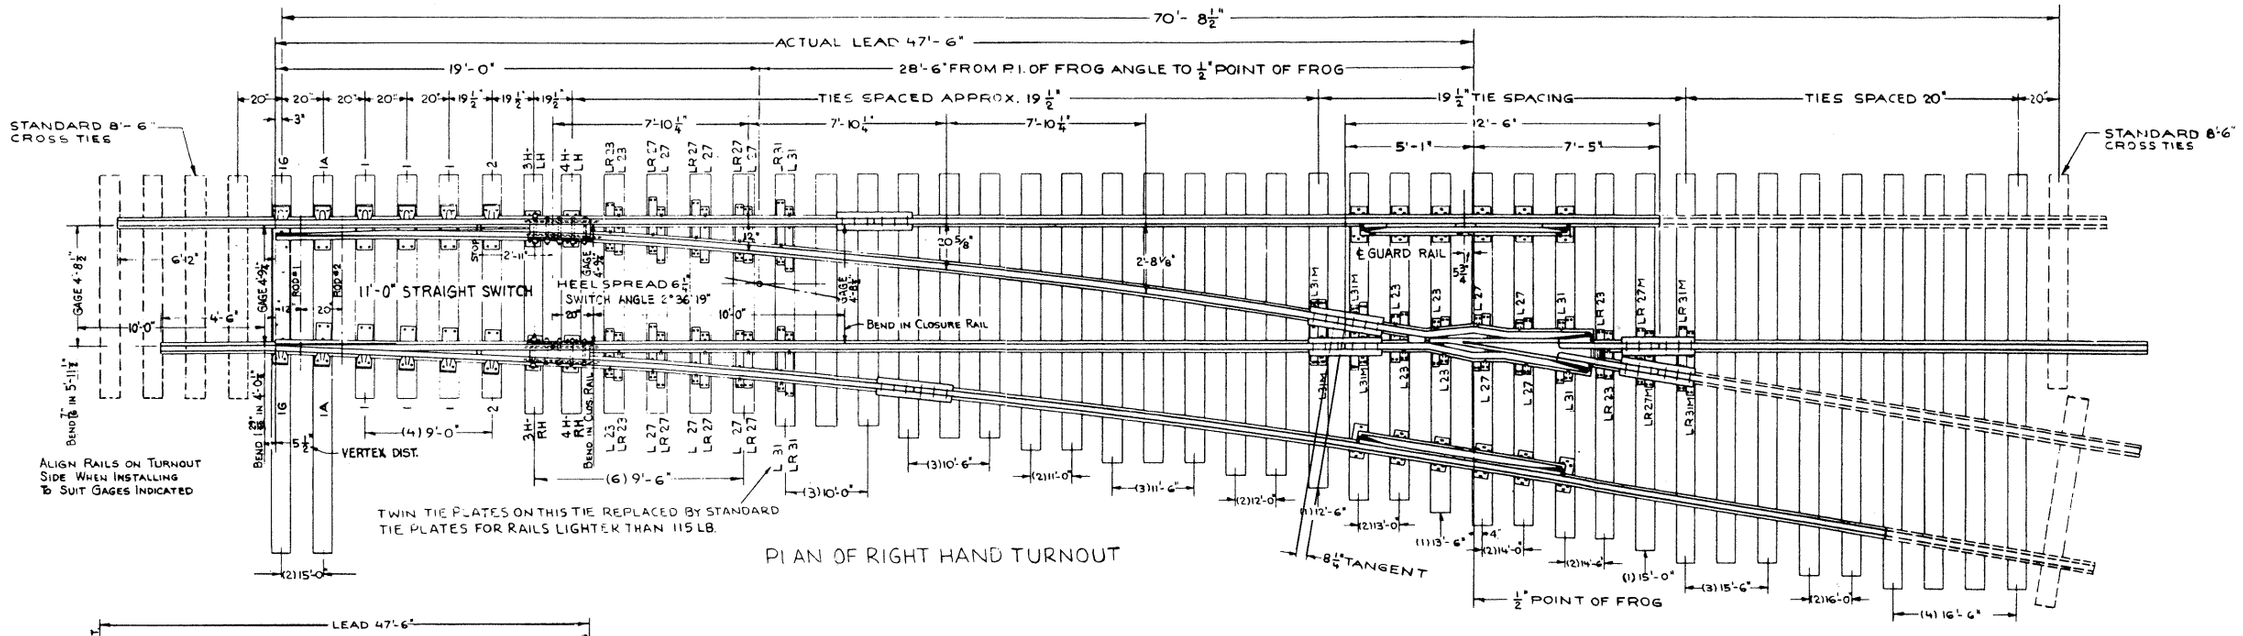


PLAN OF RIGHT HAND TURNOUT

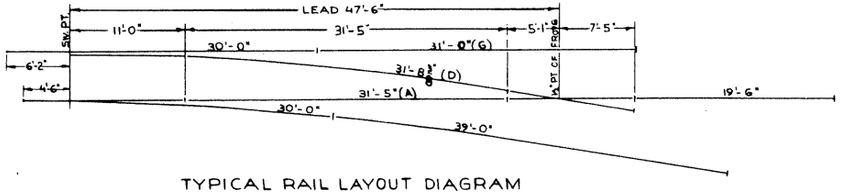


TYPICAL RAIL LAYOUT DIAGRAM

**No. 6 Turnout**
**Based on A.R.E.A.**
**Plan No. 6-71 Sheet 1**